PRESIDENT ANDREW JACKSON HOMESTEAD

SQUARE FOOTAGE	
HEATED AREAS:	
FIRST FLOOR.....	622
SECOND FLOOR.....	622
HEATED TOTAL.....	1244
UNHEATED AREAS:	

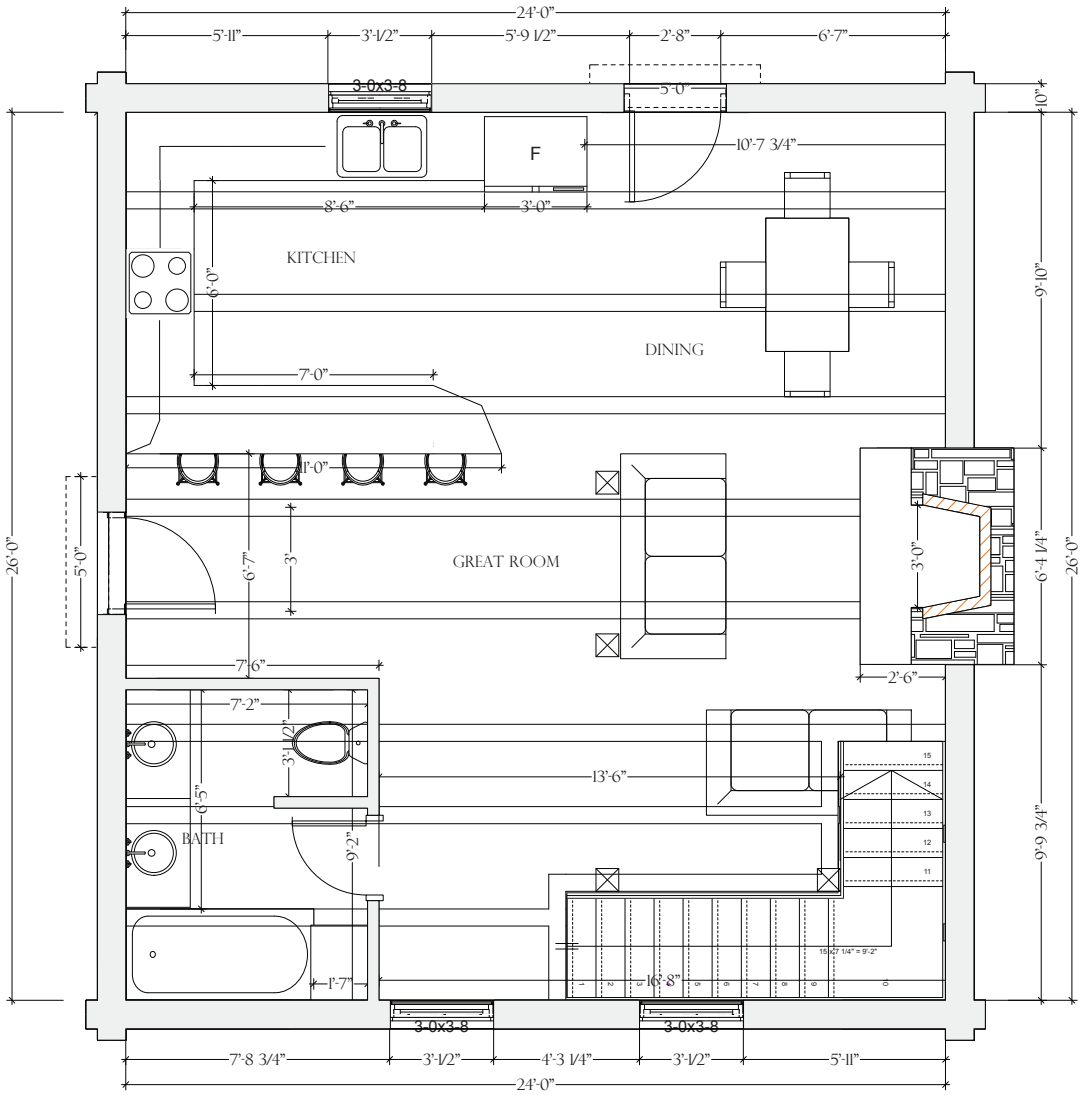

1 MAIN FLOOR PLAN
SCALE: 1/2" = 1'-0"

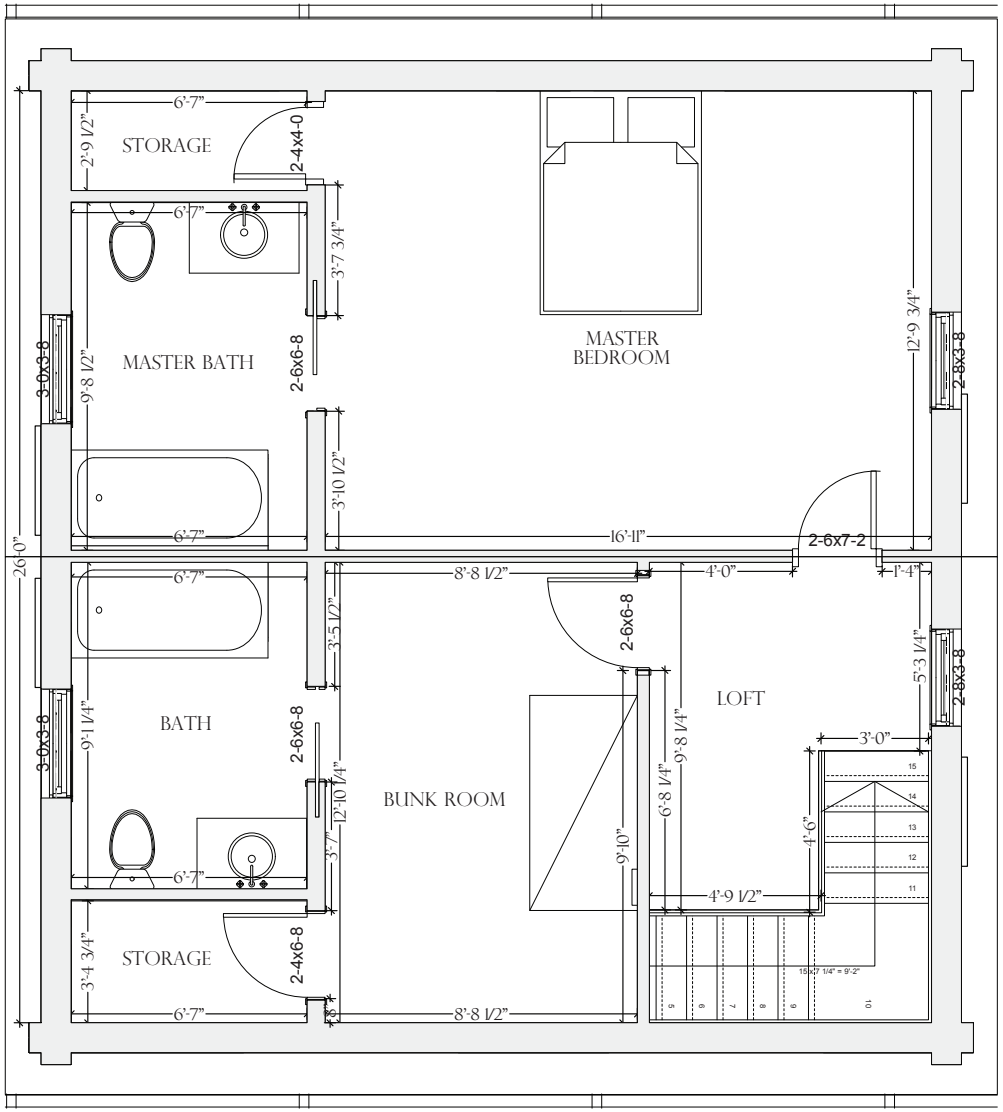

2 SECOND LEVEL PLAN

SCALE: 1/2" = 1'-0"

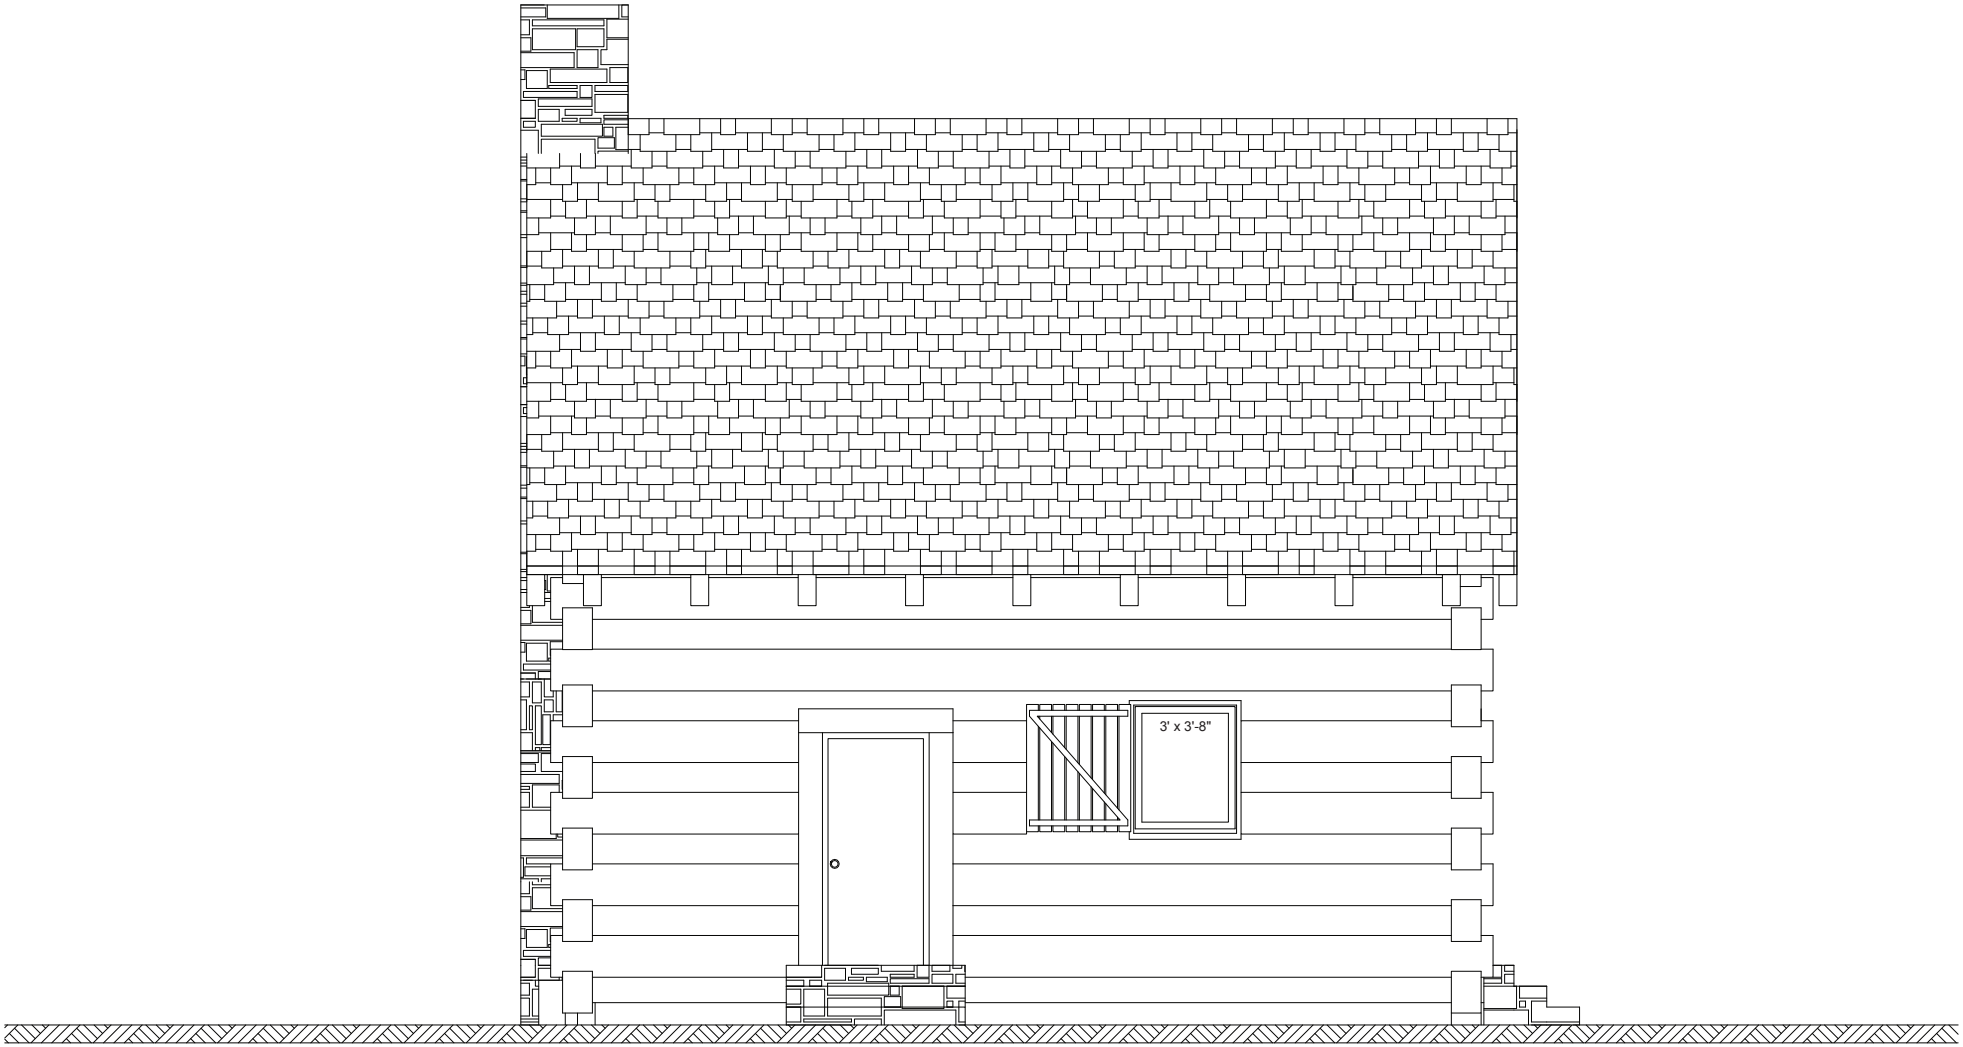

1 NORTH ELEVATION
SCALE: 1/2" = 1'-0"

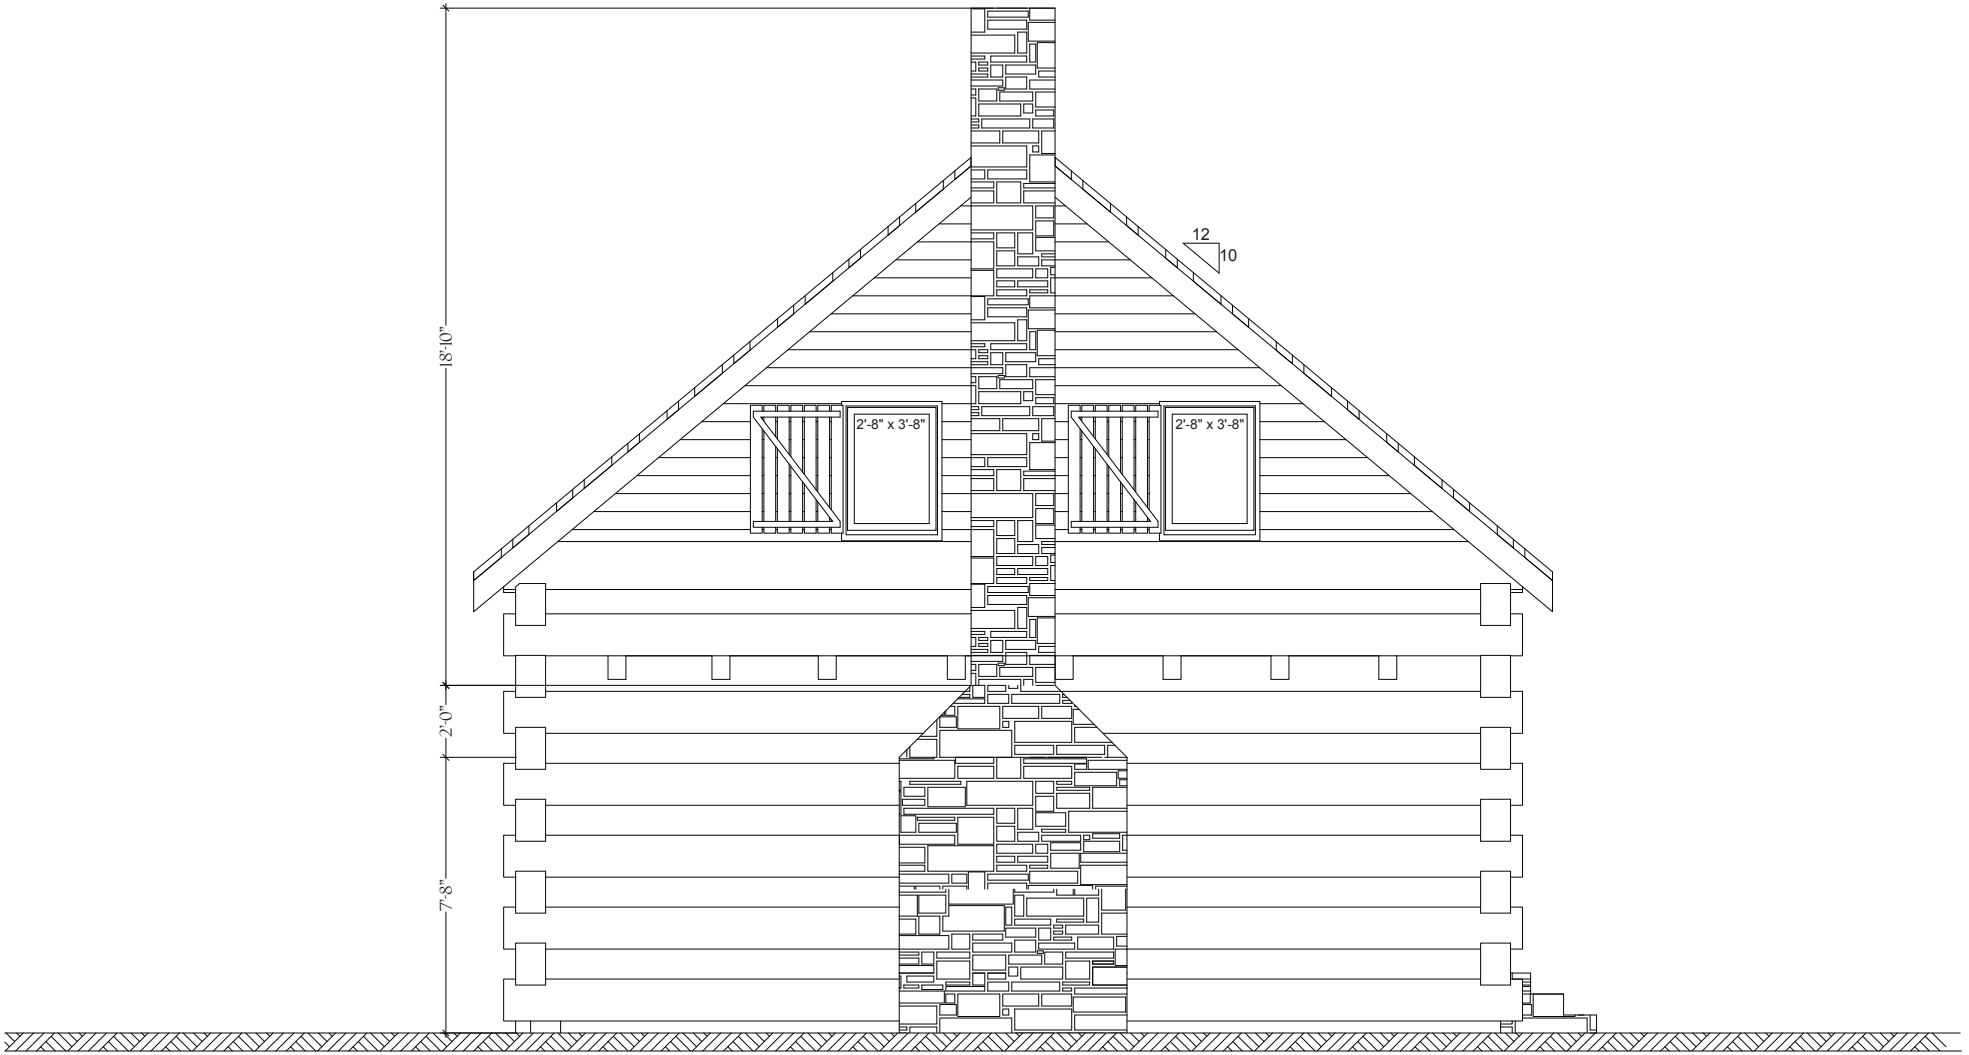

2 EAST ELEVATION
SCALE: 1/2" = 1'-0"

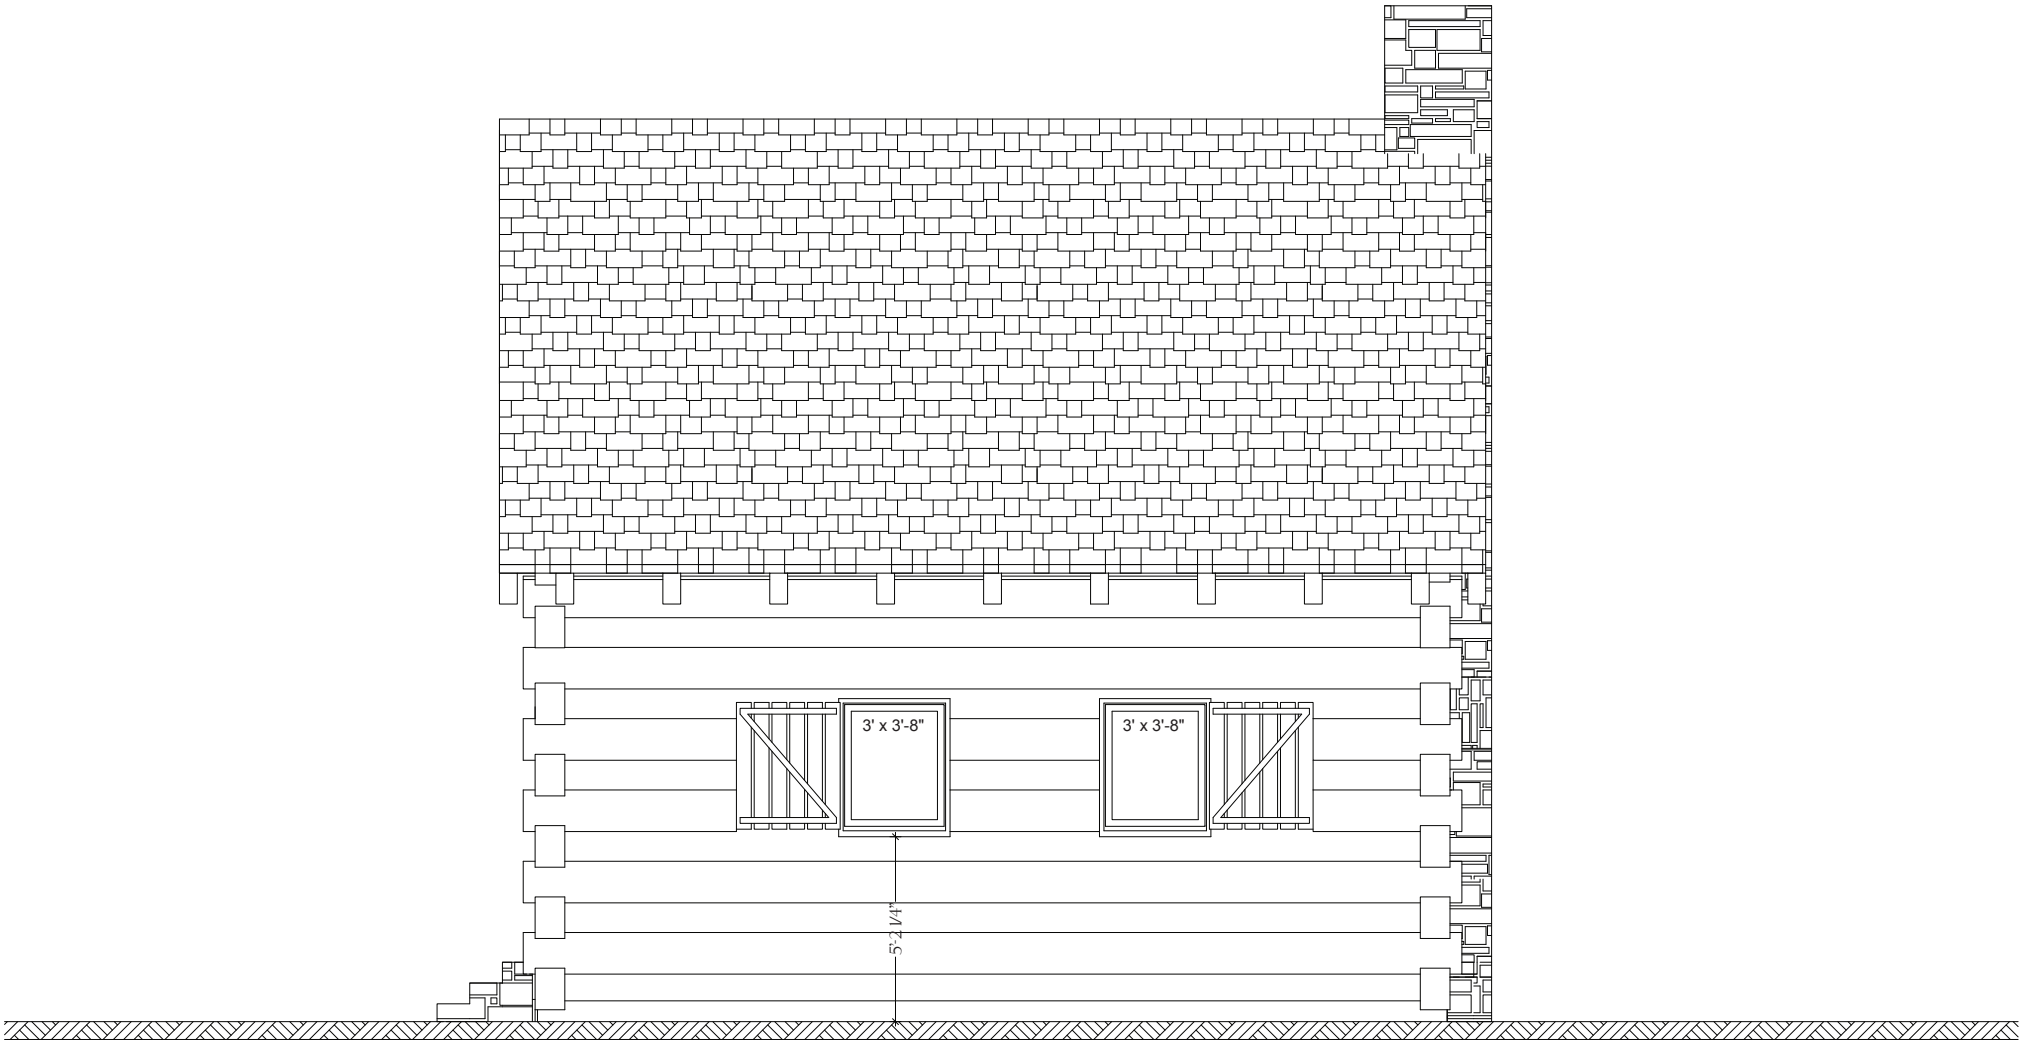

3 SOUTH ELEVATION

SCALE: 1/2" = 1'-0"

4 WEST ELEVATION

SCALE: 1/2" = 1'-0"